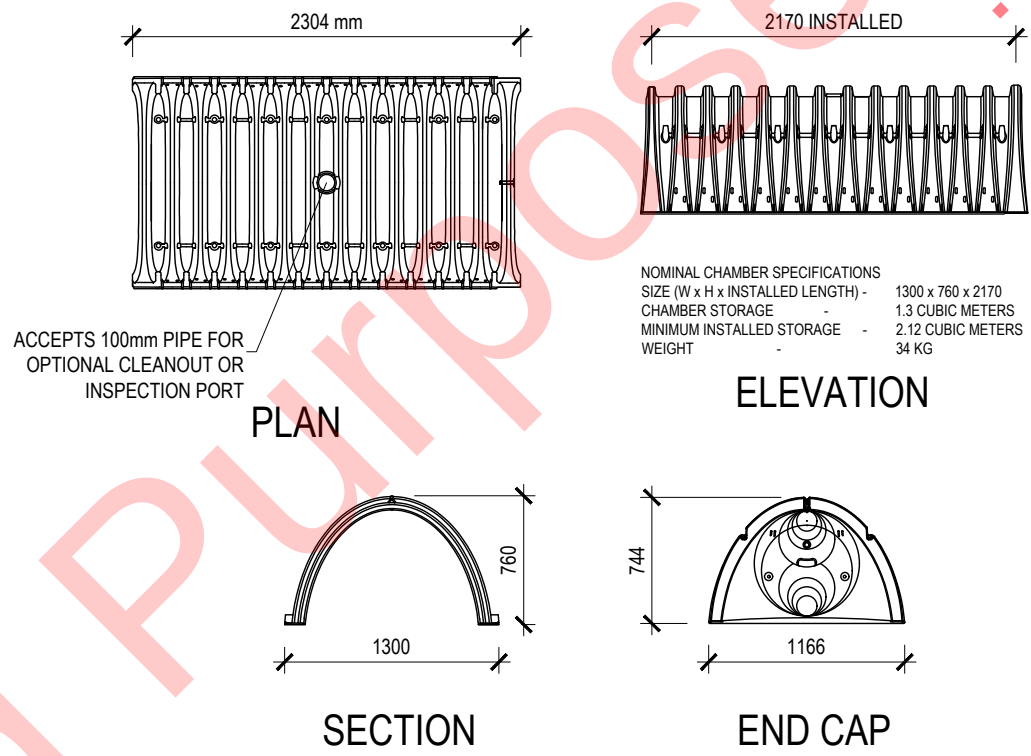
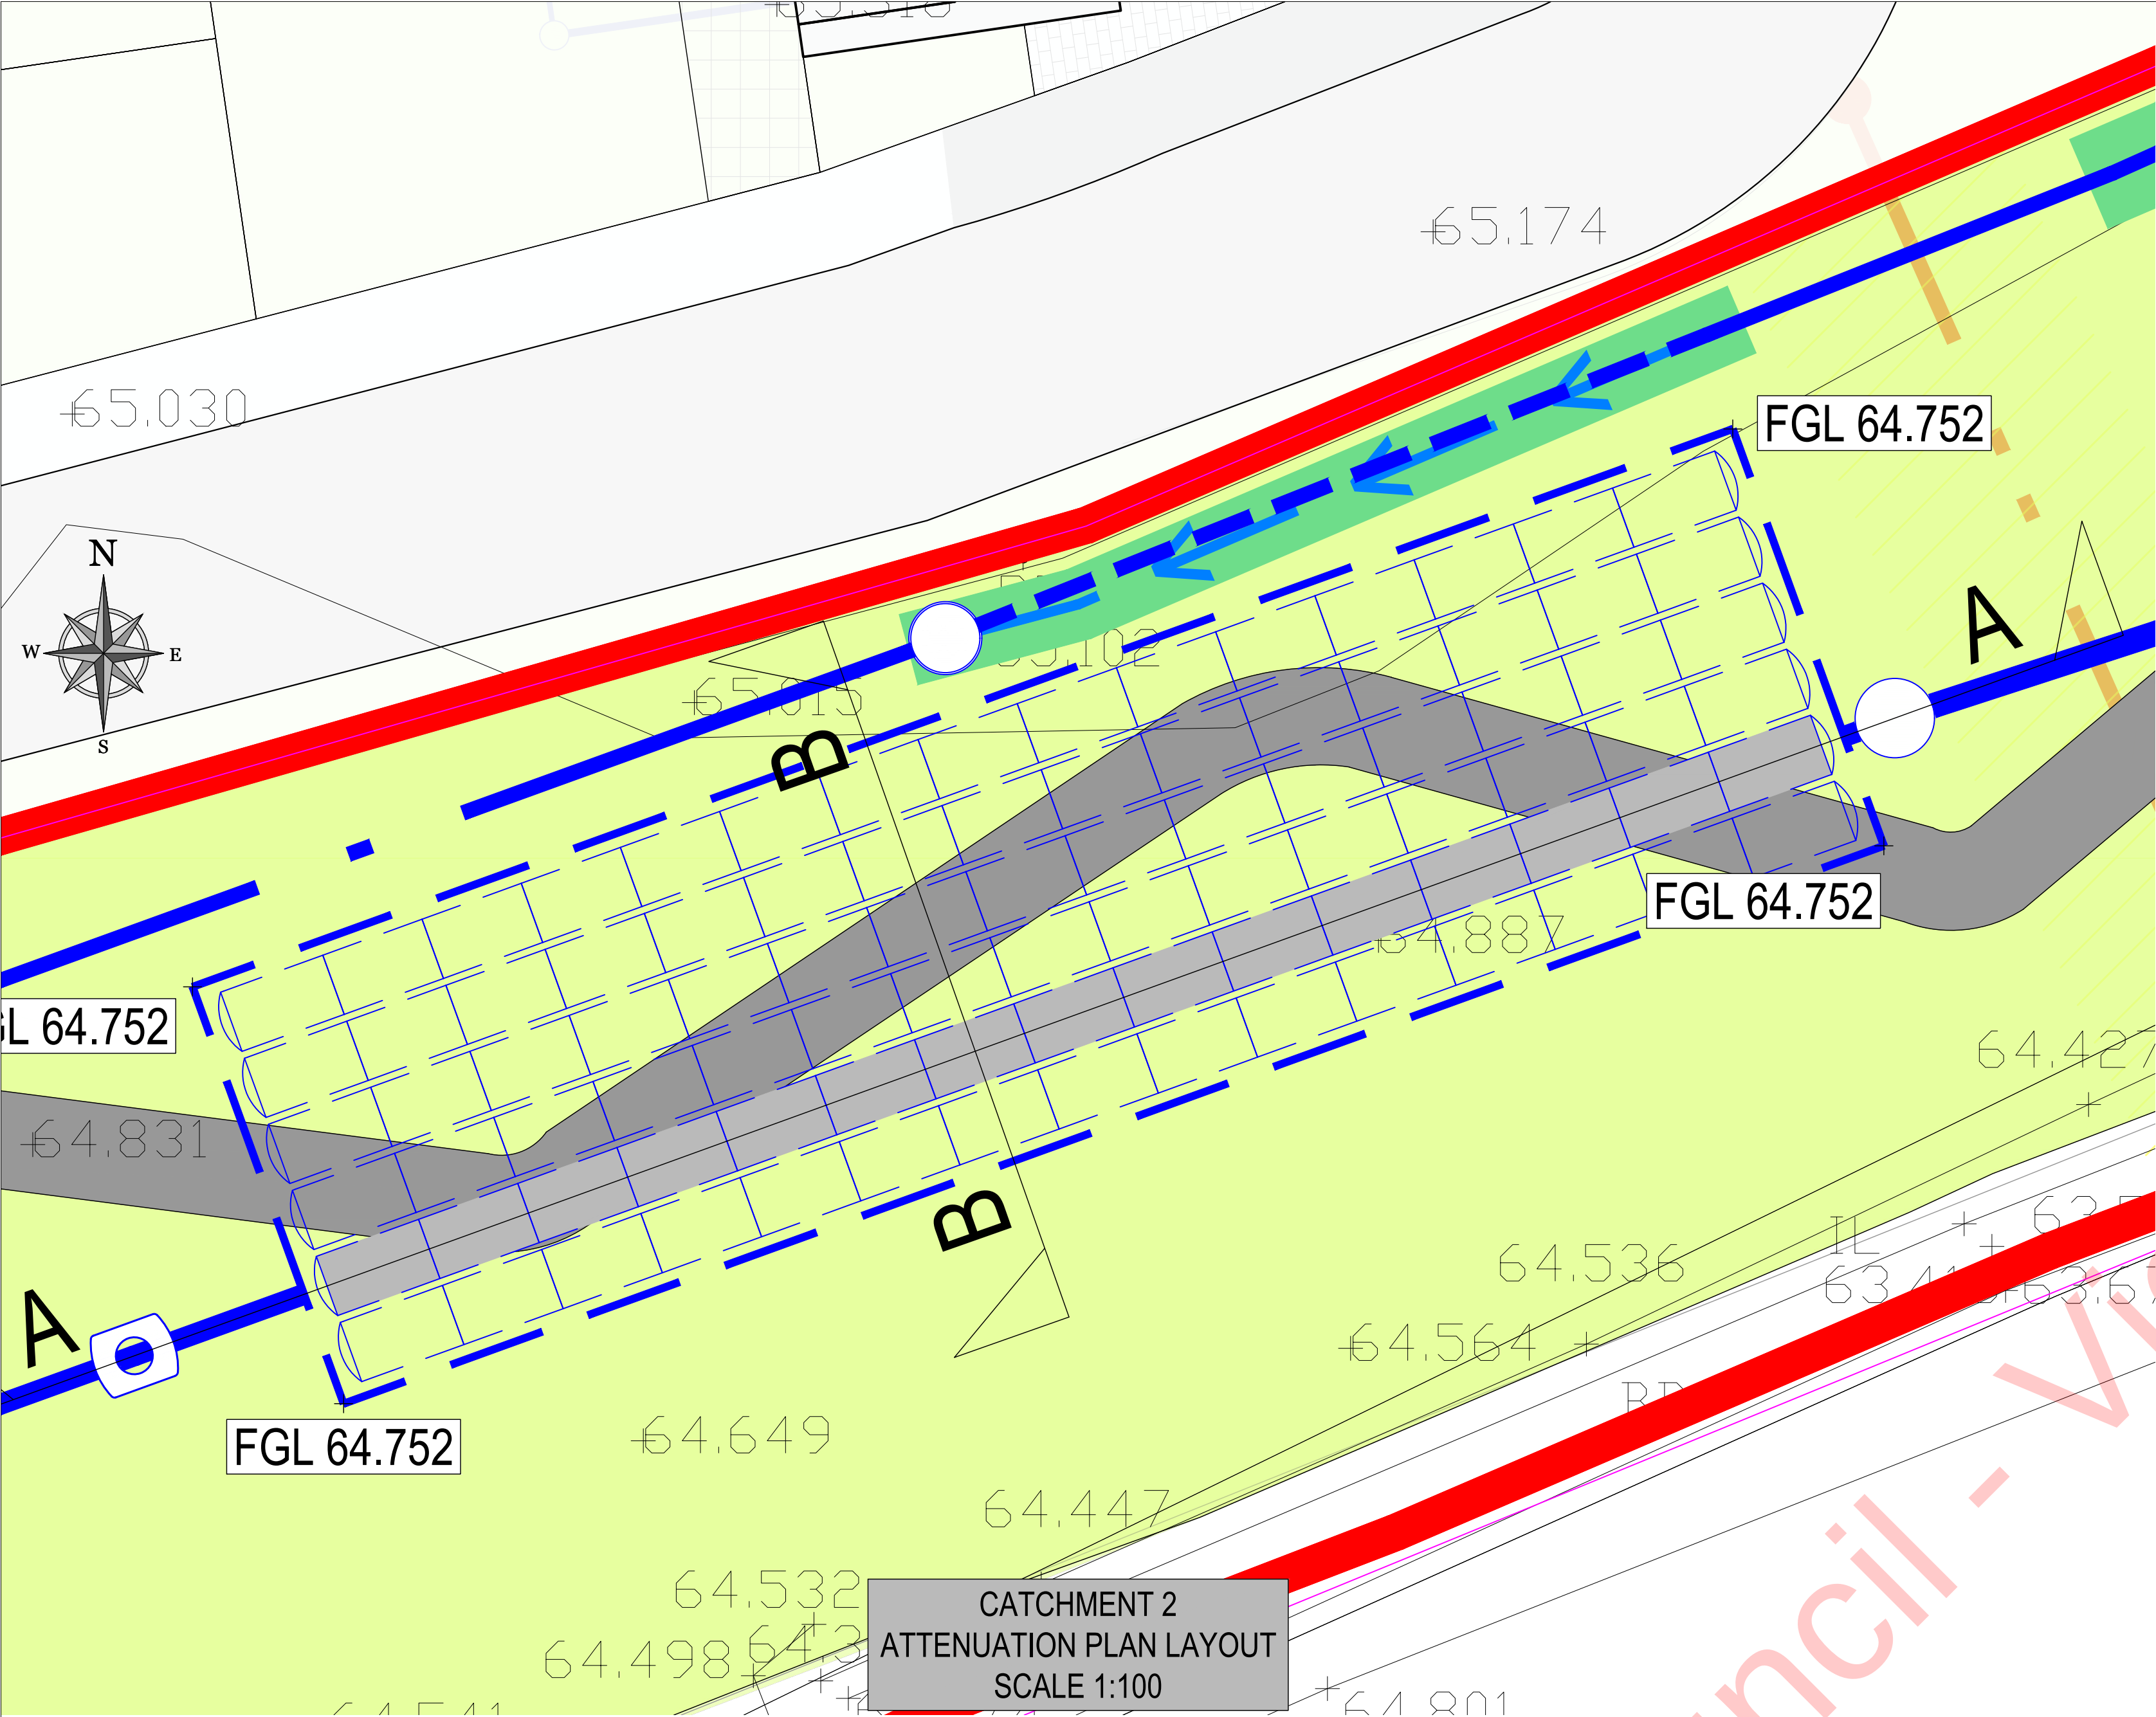


© COPYRIGHT OF THIS DRAWING IS RESERVED BY DBFL CONSULTING ENGINEERS. NO PART SHALL BE REPRODUCED OR TRANSMITTED WITHOUT THEIR WRITTEN PERMISSION.



NO CHANGES OF WHATSOEVER NATURE ARE TO BE MADE TO ANY DETAILS SET OUT OR CONTAINED IN ANY DBFL SPECIFICATIONS OR DRAWINGS UNLESS THE EXPRESS CONSENT HAS BEEN OBTAINED IN ADVANCE, IN WRITING, FROM DBFL.

NOTES:

- ALL WORKS TO BE CONSTRUCTED IN ACCORDANCE WITH NRA SPECIFICATION FOR ROADWORKS UNLESS OTHERWISE SPECIFIED BY DUBLIN CITY COUNCIL.
- ALL DRAWINGS TO BE CHECKED BY CONTRACTOR ON SITE AND ENGINEER INFORMED OF DISCREPANCIES BEFORE WORK COMMENCES.
- ALL LEVELS ARE IN METRES AND ARE RELATED TO THE ORDINANCE DATUM.
- CONTRACTOR SHALL SATISFY HIMSELF AS TO THE ACCURACY OF PAVEMENT LEVELS ON SITE PRIOR TO COMMENCEMENT OF WORKS.

WARNING:

- IF UNCERTAIN OF A DETAIL OR NOTE, DO NOT PROCEED UNTIL CLARIFICATION IS SOUGHT FROM THE ENGINEER AND SUITABLE INFORMATION PROVIDED.
- ALL ANOMALIES TO BE REPORTED TO THE ENGINEER IMMEDIATELY TO ALLOW TIME FOR REMEDIAL ACTION.

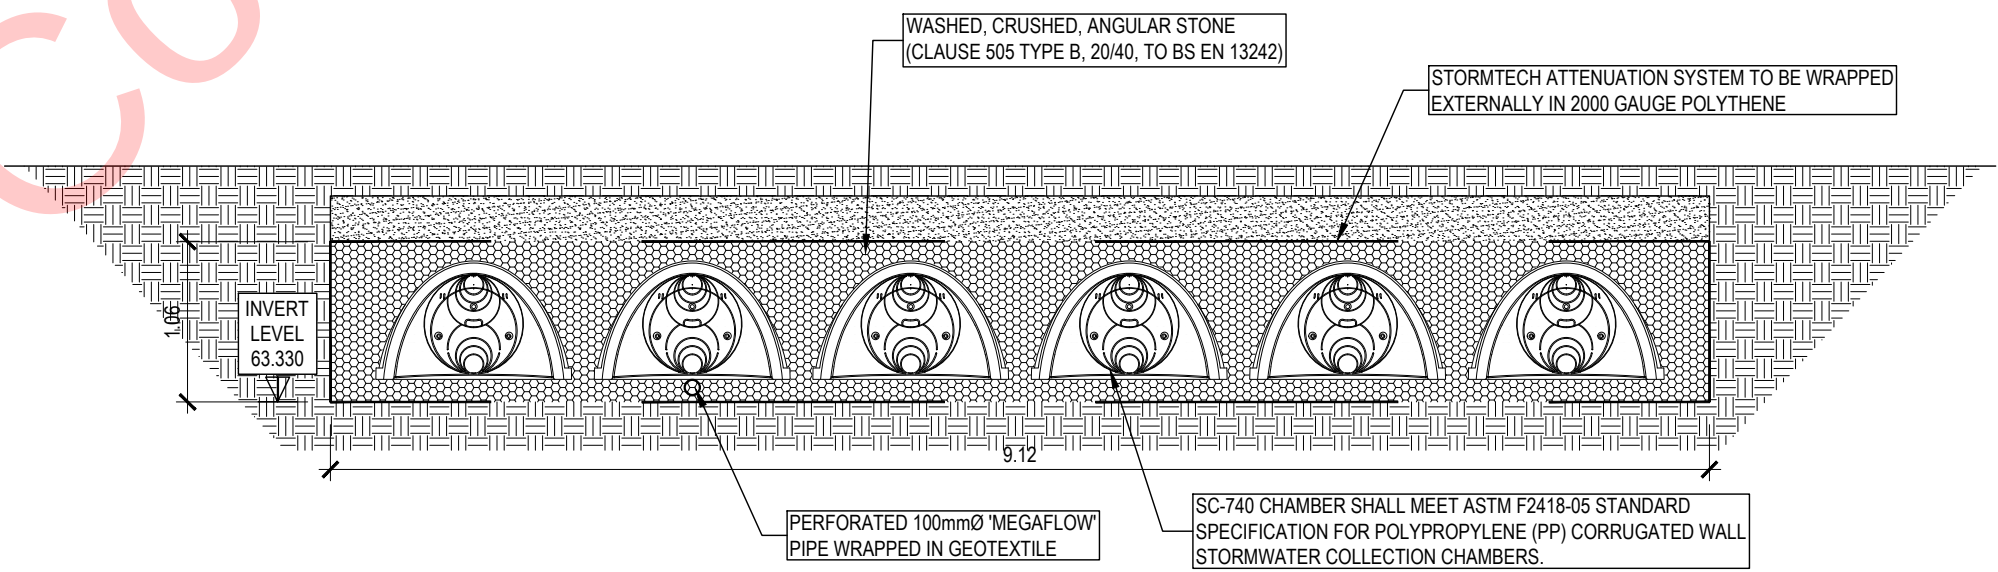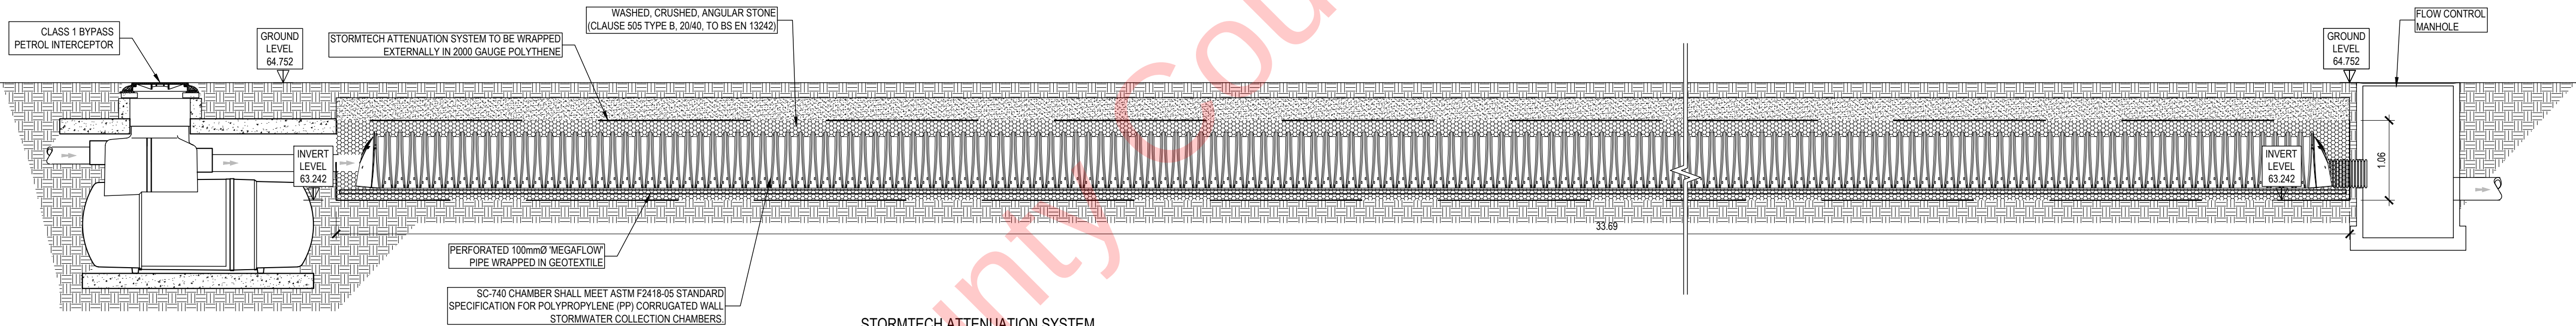

0	08-05-24	ATTENUATION DETAILS UPDATED	PGC	EJD
rev	date	description	by	chkd.

STATUS CODES	
purpose	acceptance
P1 - INFORMATION	S - ISSUED

DBFL Consulting Engineers
Civil, Structural & Transportation Engineering
www.dbfl.ie

DUBLIN OFFICE: Ormond House, Upper Ormond Quay, Dublin 7, D07 W7D4
PHONE: +353 1 400 4000
CORK OFFICE: 14 South Mall, Cork, T12 CT1H
PHONE: +353 21 2034538
WATERFORD OFFICE: Suite 20 The Atrium, Marlana Gate, Canalside, Waterford, X91 WQ28
PHONE: +353 51 309 500
GALWAY OFFICE: Orson House, 7 Eyre Square, Galway, H91 YNCS
PHONE: +353 91 26 55 00

project ref.

CASTLE FARM DUNBOYNE PHASE 2

drawing title
PROPOSED ATTENUATION DETAIL
SHEET 2

client

MERVILLE HOMES

designed by	author	scale	sheet size
BM	JVS	1:500	A1

drawing no.	revision
230143-X-05-Z00-DTM-DR-DBFL-CE-5305	0