


INCLUDES ORDNANCE SURVEY DATA REPRODUCED UNDER LICENCE CYAL50513062 MCKENNA & ASSOCIATES UNAUTHORISED REPRODUCTION INFRINGES ORDNANCE SURVEY IRELAND AND THE GOVERNMENT OF IRELAND COPYRIGHT.
© Ordnance Survey Ireland/Government of Ireland.

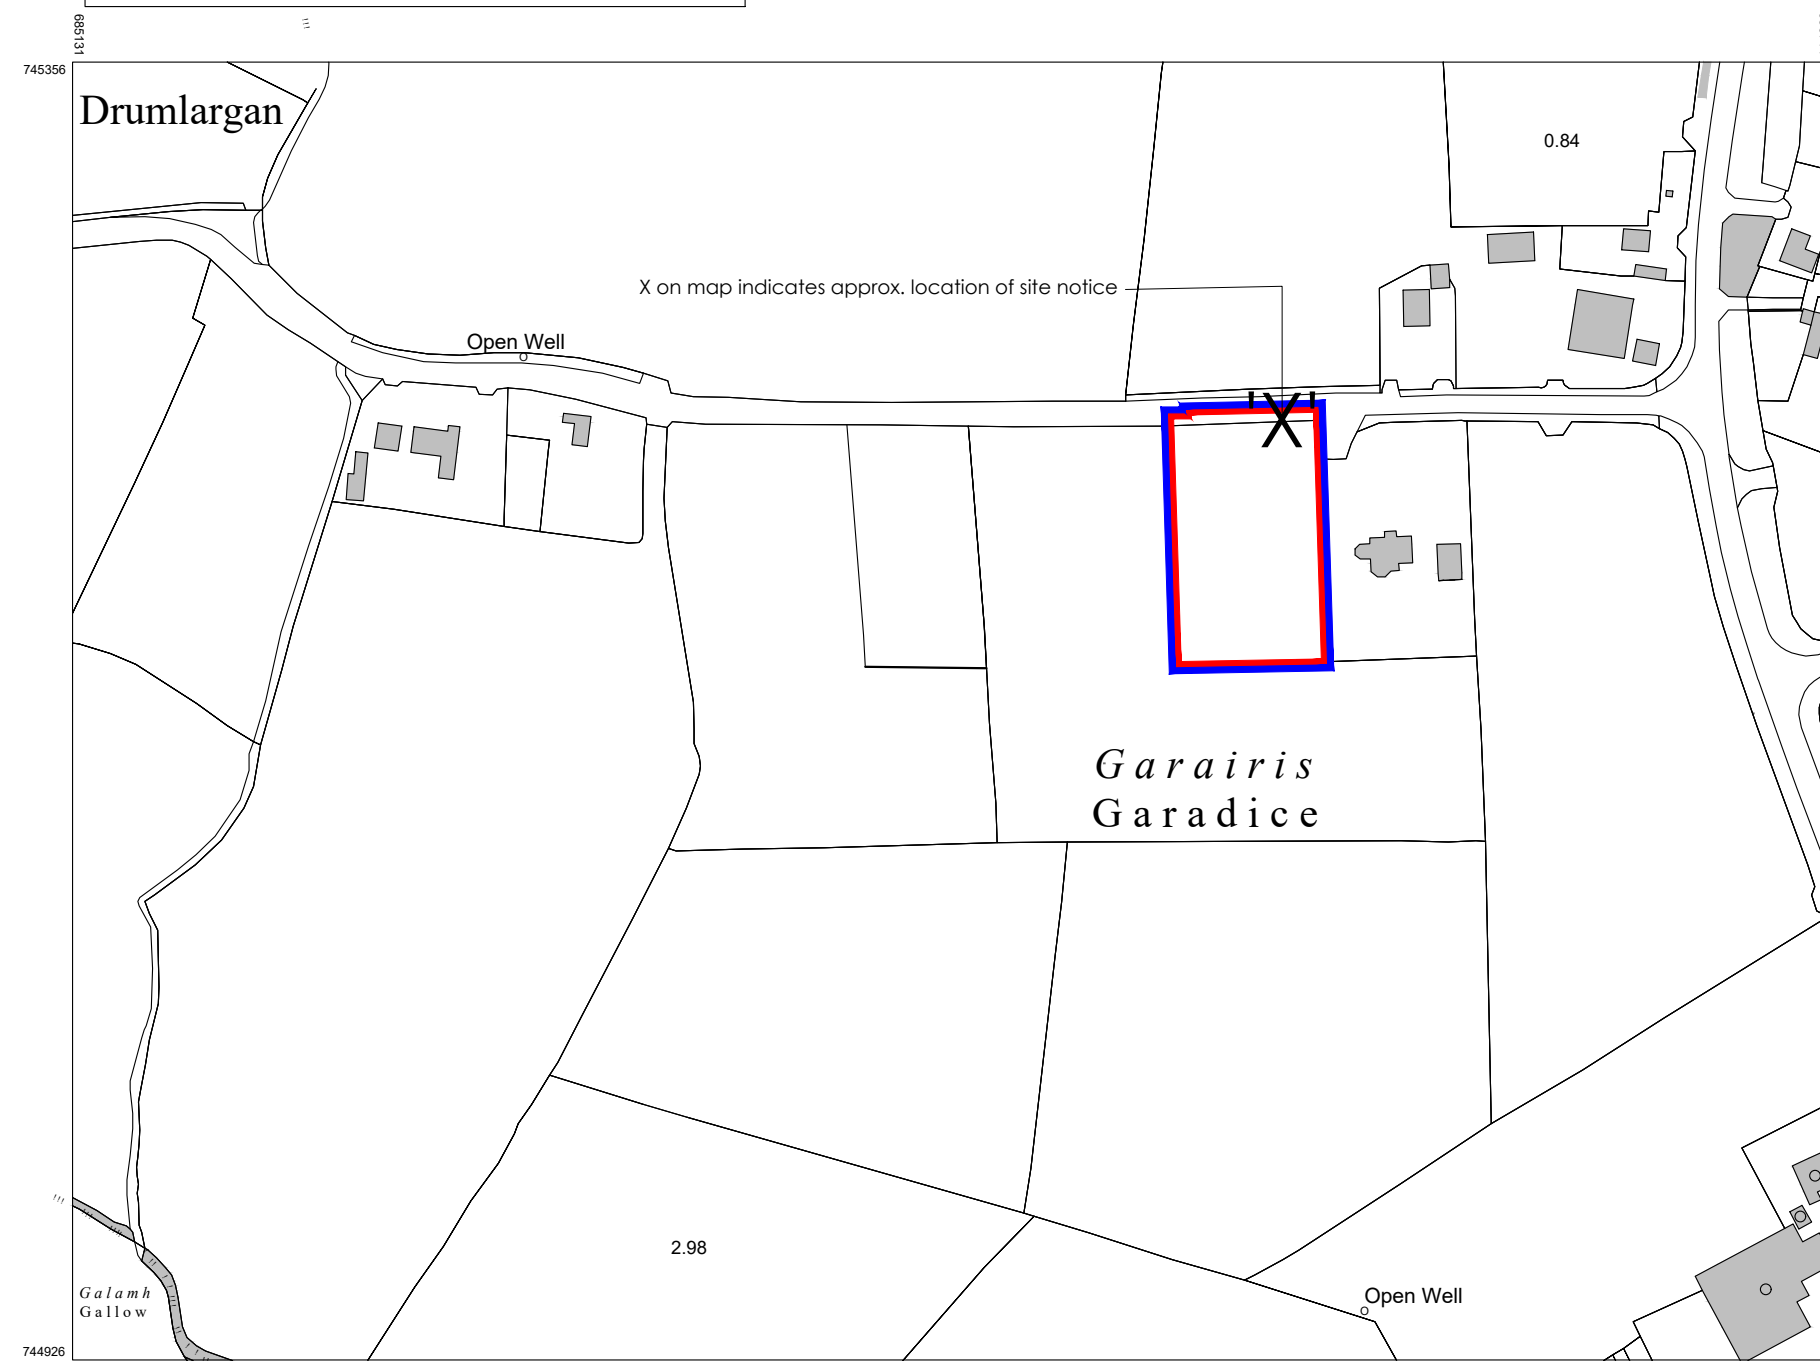

CENTRE COORDINATES:
ITM 685423.745141

PUBLISHED: 28/06/2019 ORDER NO.: 50070918_1

MAP SERIES: 1:2,500 MAP SHEETS: 2986-C

COMPILED AND PUBLISHED BY:
Ordnance Survey Ireland,
Phoenix Park,
Dublin 8,
Ireland.

Unauthorised reproduction
infringes Ordnance Survey Ireland
and Government of Ireland
copyright.

All rights reserved.
No part of this publication may
be copied, reproduced or
transmitted in any form
or by any means without the prior
written permission of
the copyright owners.


The representation on this map
of a road, track or footpath
is not evidence of the existence
of a right of way.

Ordnance Survey maps
never show legal property
boundaries, nor do they
show ownership of
physical features.

© Suirbhéireacht Ordánais Éireann,
2019
© Ordnance Survey Ireland, 2019
www.osi.ie/copyright

LEGEND:
<http://www.osi.ie>
search 'Large Scale Legend'

SITE OUTLINED IN RED
LANDHOLDINGS OUTLINED IN BLUE
X on map indicates approx. location of site notice
SITE LOCATION MAP scale: 1:2500
EXTRACT FROM DIGITAL O.S. SHEET NO.: 3315, 3315-A

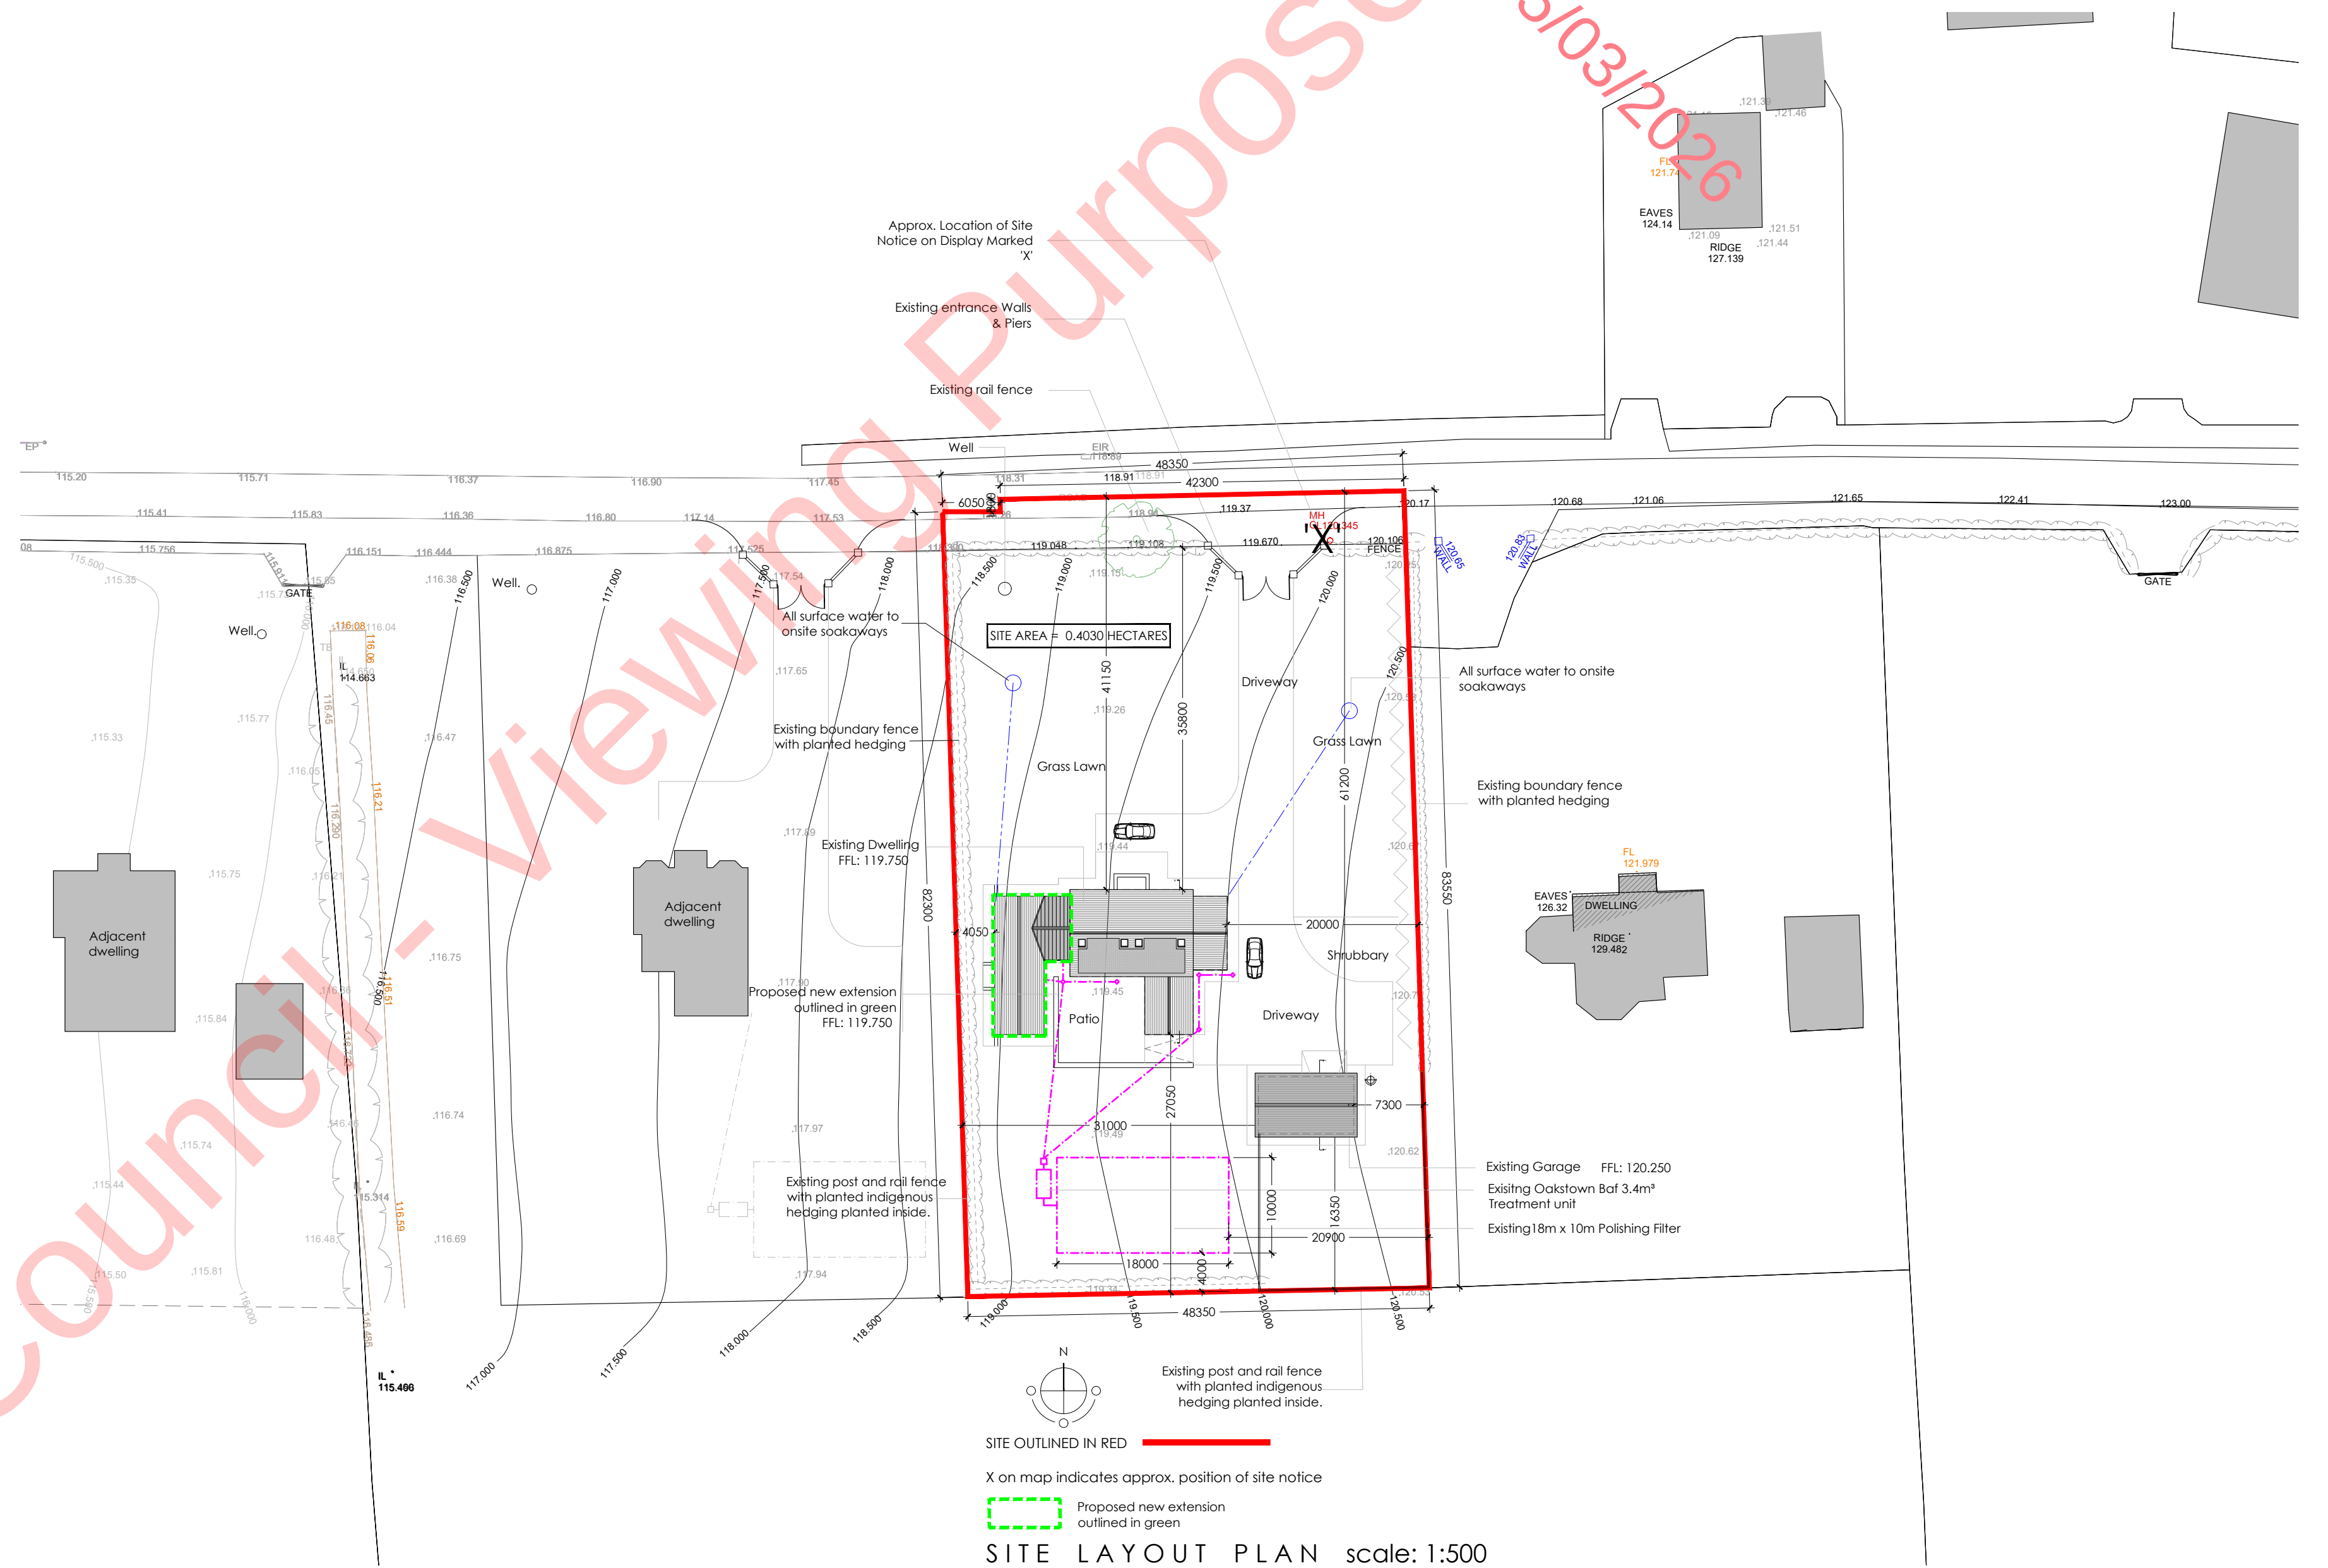

SITE OUTLINED IN RED
X on map indicates approx. position of site notice
Proposed new extension
outlined in green
SITE LAYOUT PLAN scale: 1:500

THIS DRAWING IS FOR PLANNING PURPOSES ONLY.
NOT SUITABLE FOR CONSTRUCTION OR BOMB
COMPLIANCE PURPOSES
THIS DRAWING IS COPYRIGHT
PROPERTY OF MCKENNA AND ASSOCIATES, HIGH
STREET, TRIM, CO. MEATH
PRIOR WRITTEN PERMISSION IS REQUIRED FOR ITS
USE AND/OR REPRODUCTION.
ALL DIMENSIONS TO BE CHECKED.
DISCREPANCIES TO BE BROUGHT TO THE
ATTENTION OF MCKENNA AND ASSOCIATES.

mckenna + associates
high street, trim, co. meath.

phone / fax: +353 (0)46 948 6788
mobile: +353 (0)86 384 7470
email: info@mckdesign.ie
web: www.mckdesign.ie

Client
MARTINA NOONE

Project Title
PROPOSED SINGLE-STOREY EXTENSION TO THE SIDE
OF AN EXISTING TWO-STOREY STYLE DWELLING, AND
ALL ASSOCIATED SITE WORKS AT GARADICE,
KILCOCK, CO. MEATH

Drawing Title
SITE LOCATION MAP & SITE LAYOUT PLAN

Drawn By GM	Date MARCH 2026	Scale 1:2500 & 500 @ A1
Revision	Drwg. Status PERMISSION	Drwg. No. 20 098-P01

"Copyright and ownership of this drawing is vested in
Michael McKenna, High Street, Trim, Co. Meath, whose
prior written consent is required for its use,
reproduction or for publication to any third party.
All rights reserved by the law of copyright and by
international copyright conventions are reserved to
Michael McKenna and may be protected
by court proceedings and damages and/or injunctions
and costs".